


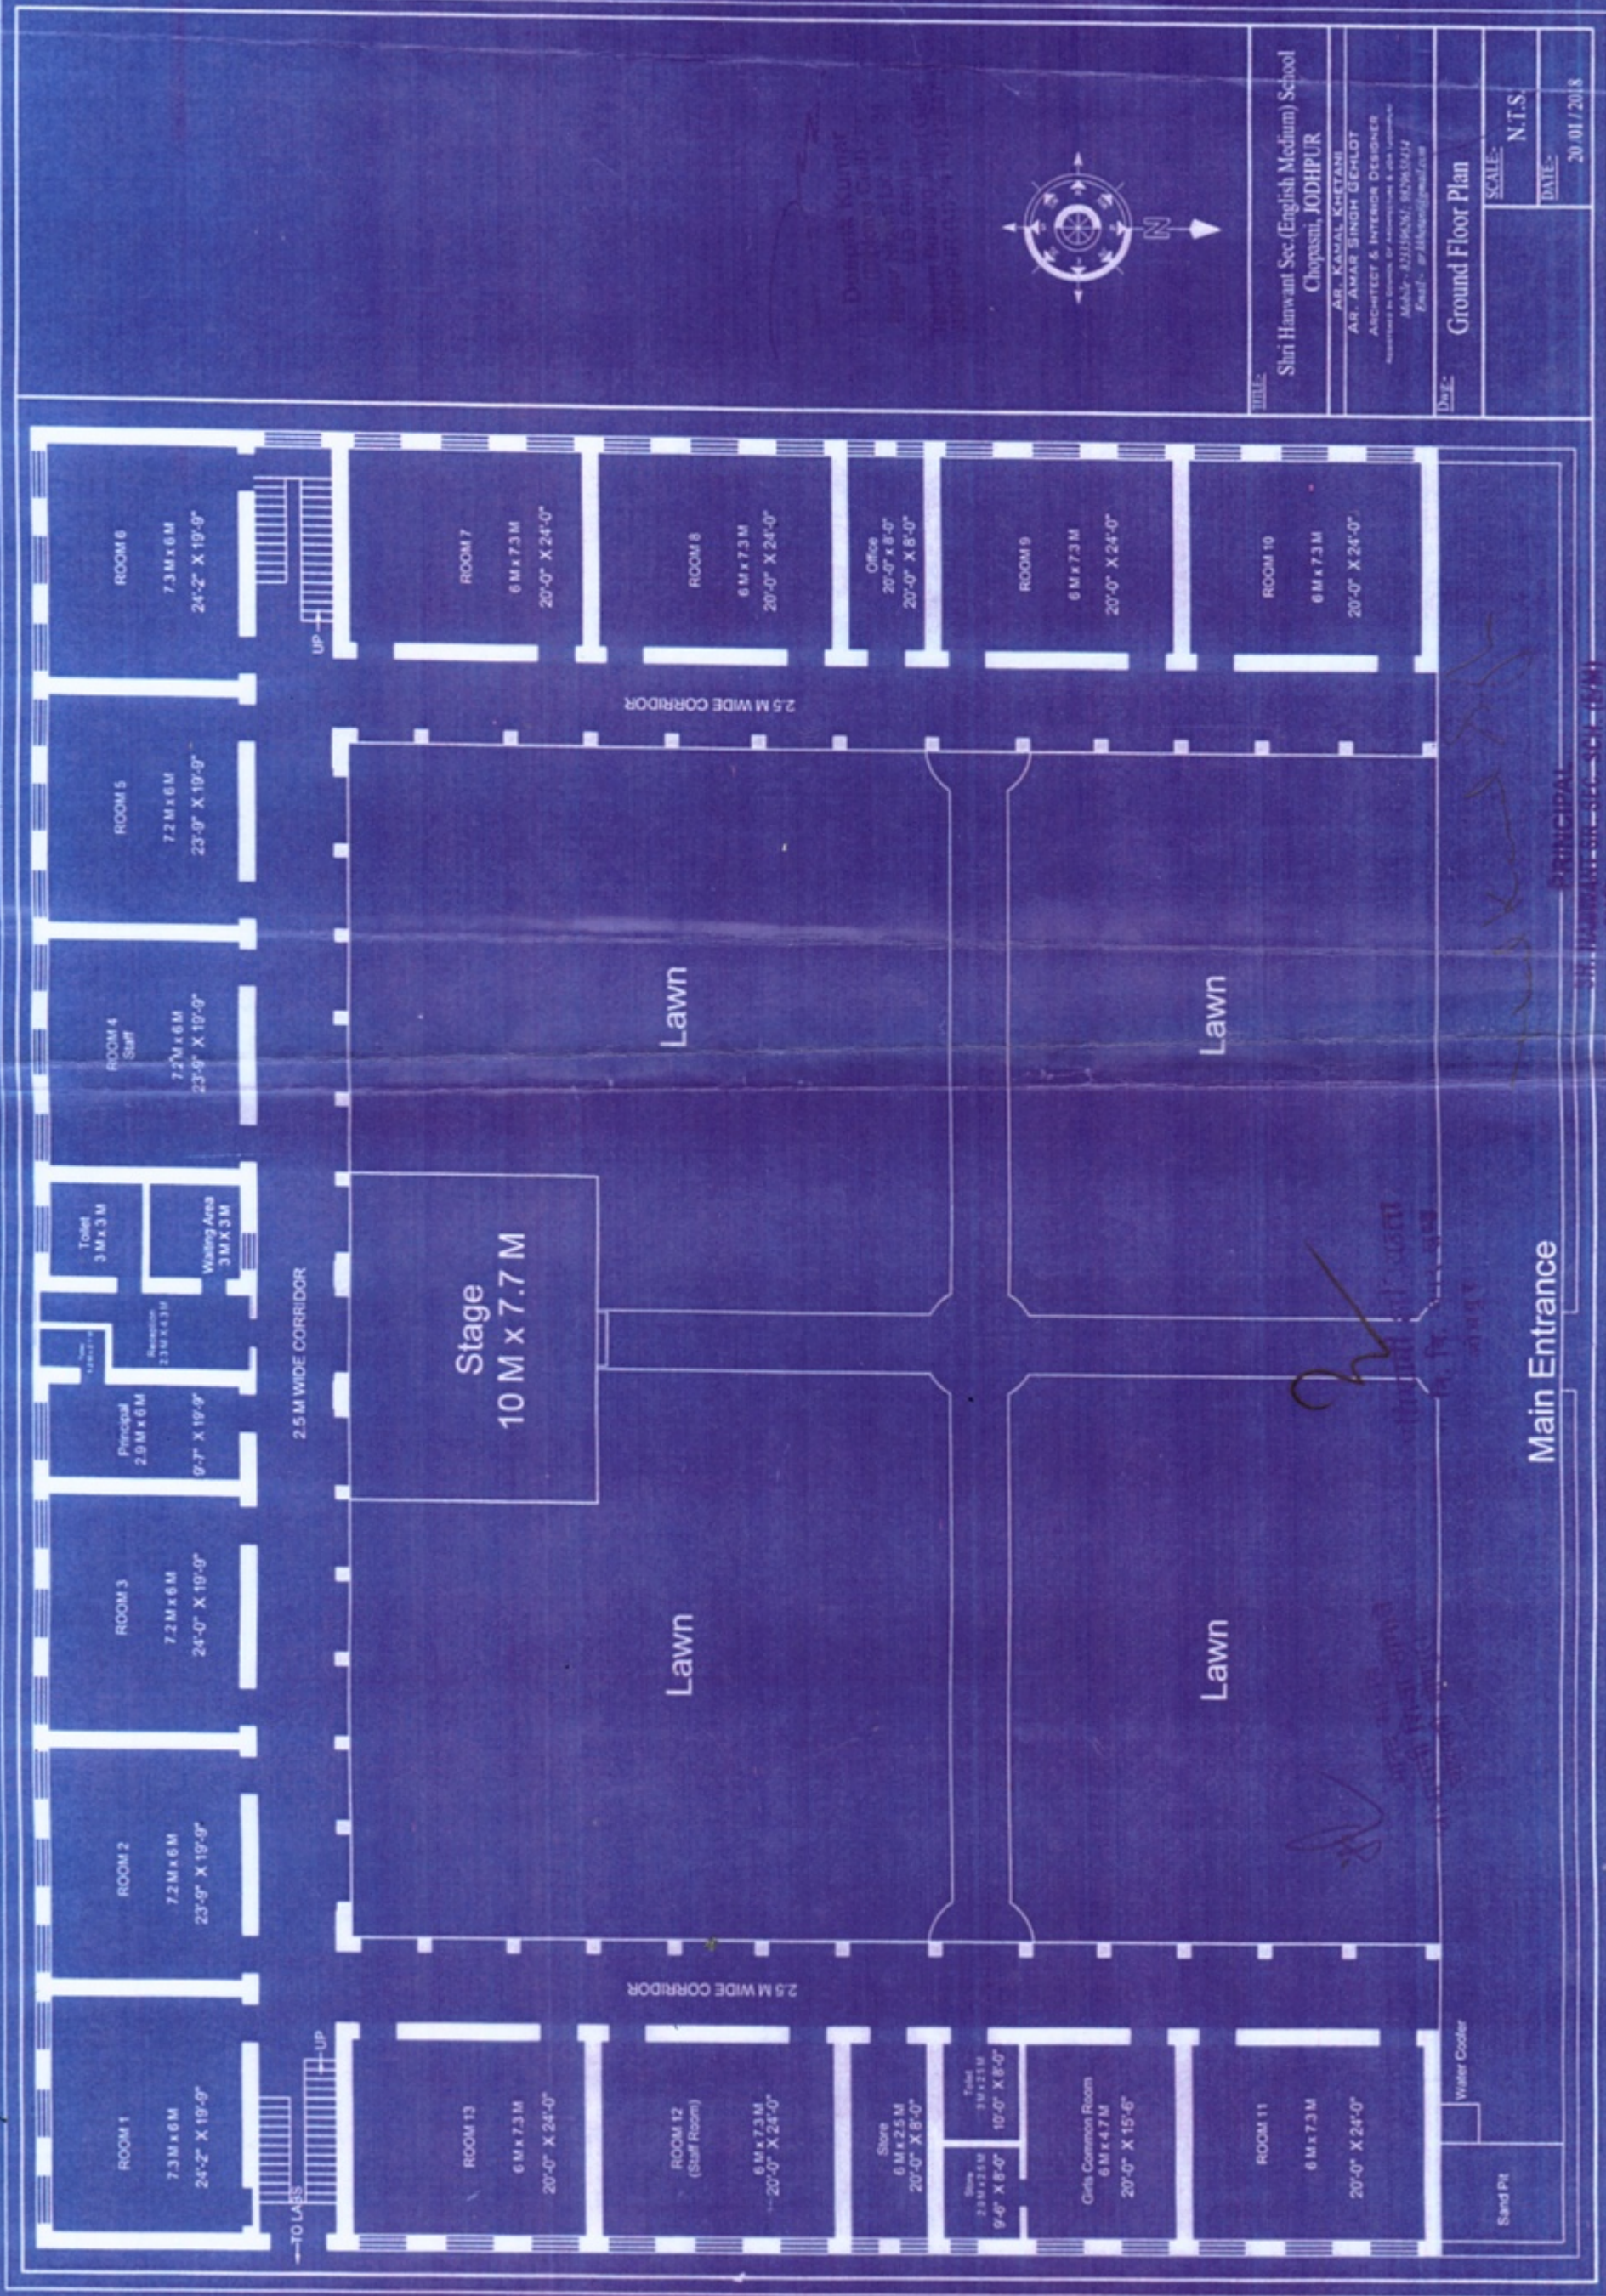


Shri Hanwant Sec. (English Medium) School
Chopansi, JODHPUR

DR. P. K. KUMAR
ARCHITECT & INTERIOR DESIGNER
 Registered in India, for Architecture & Interiors
 Mobile: 9333596531, 9829850234
 Email: drpkumar@gmail.com

Ground Floor Plan

SCALE: N.T.S.
DATE: 20/01/2018

PRINCIPAL
SH. HANWANT SEC. SCH. (E.M.)
CHOPANSI, JODHPUR

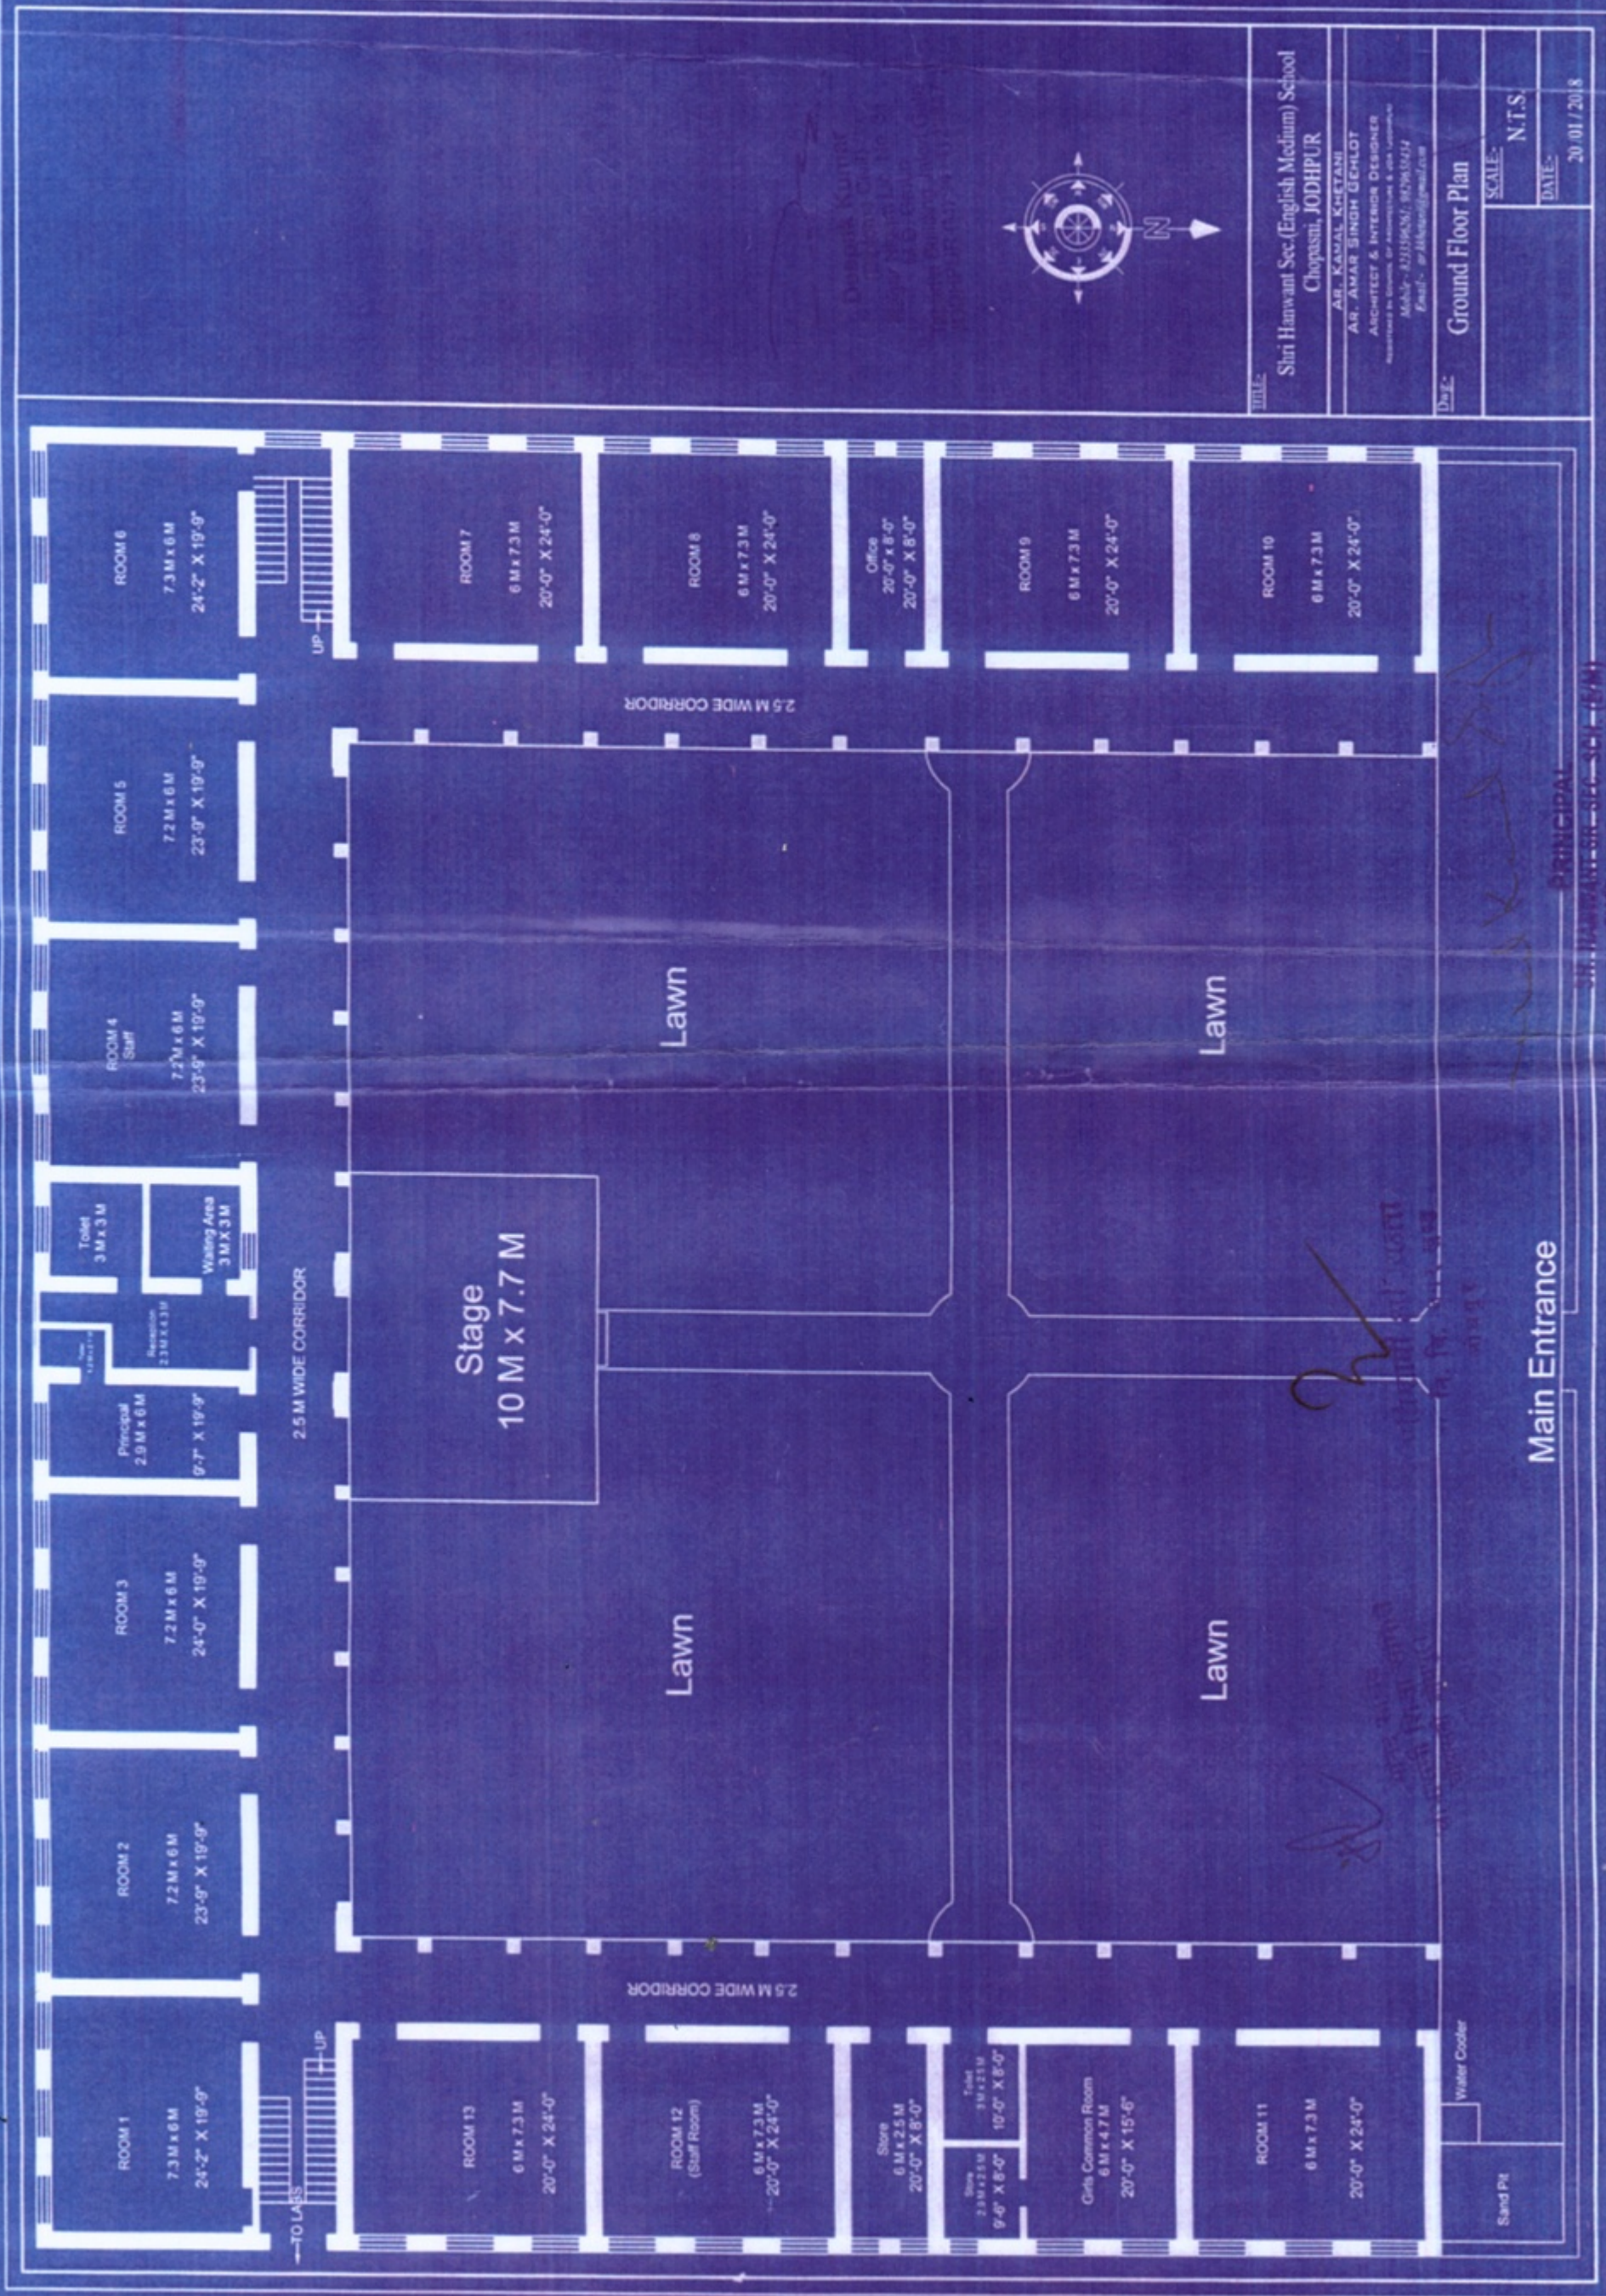

Project:	Shri Hanwant Sec. (English Medium) School
Location:	Chopasni, JODHPUR
Architect:	AR. KAMAL KHETANI
Designer:	AR. AMAR SINGH GEHLOT
Scale:	N.T.S.
Date:	20/01/2018

PRINCIPAL
SH. HANWANT SEC. SCH. (E.M.)
CHOPASNI, JODHPUR